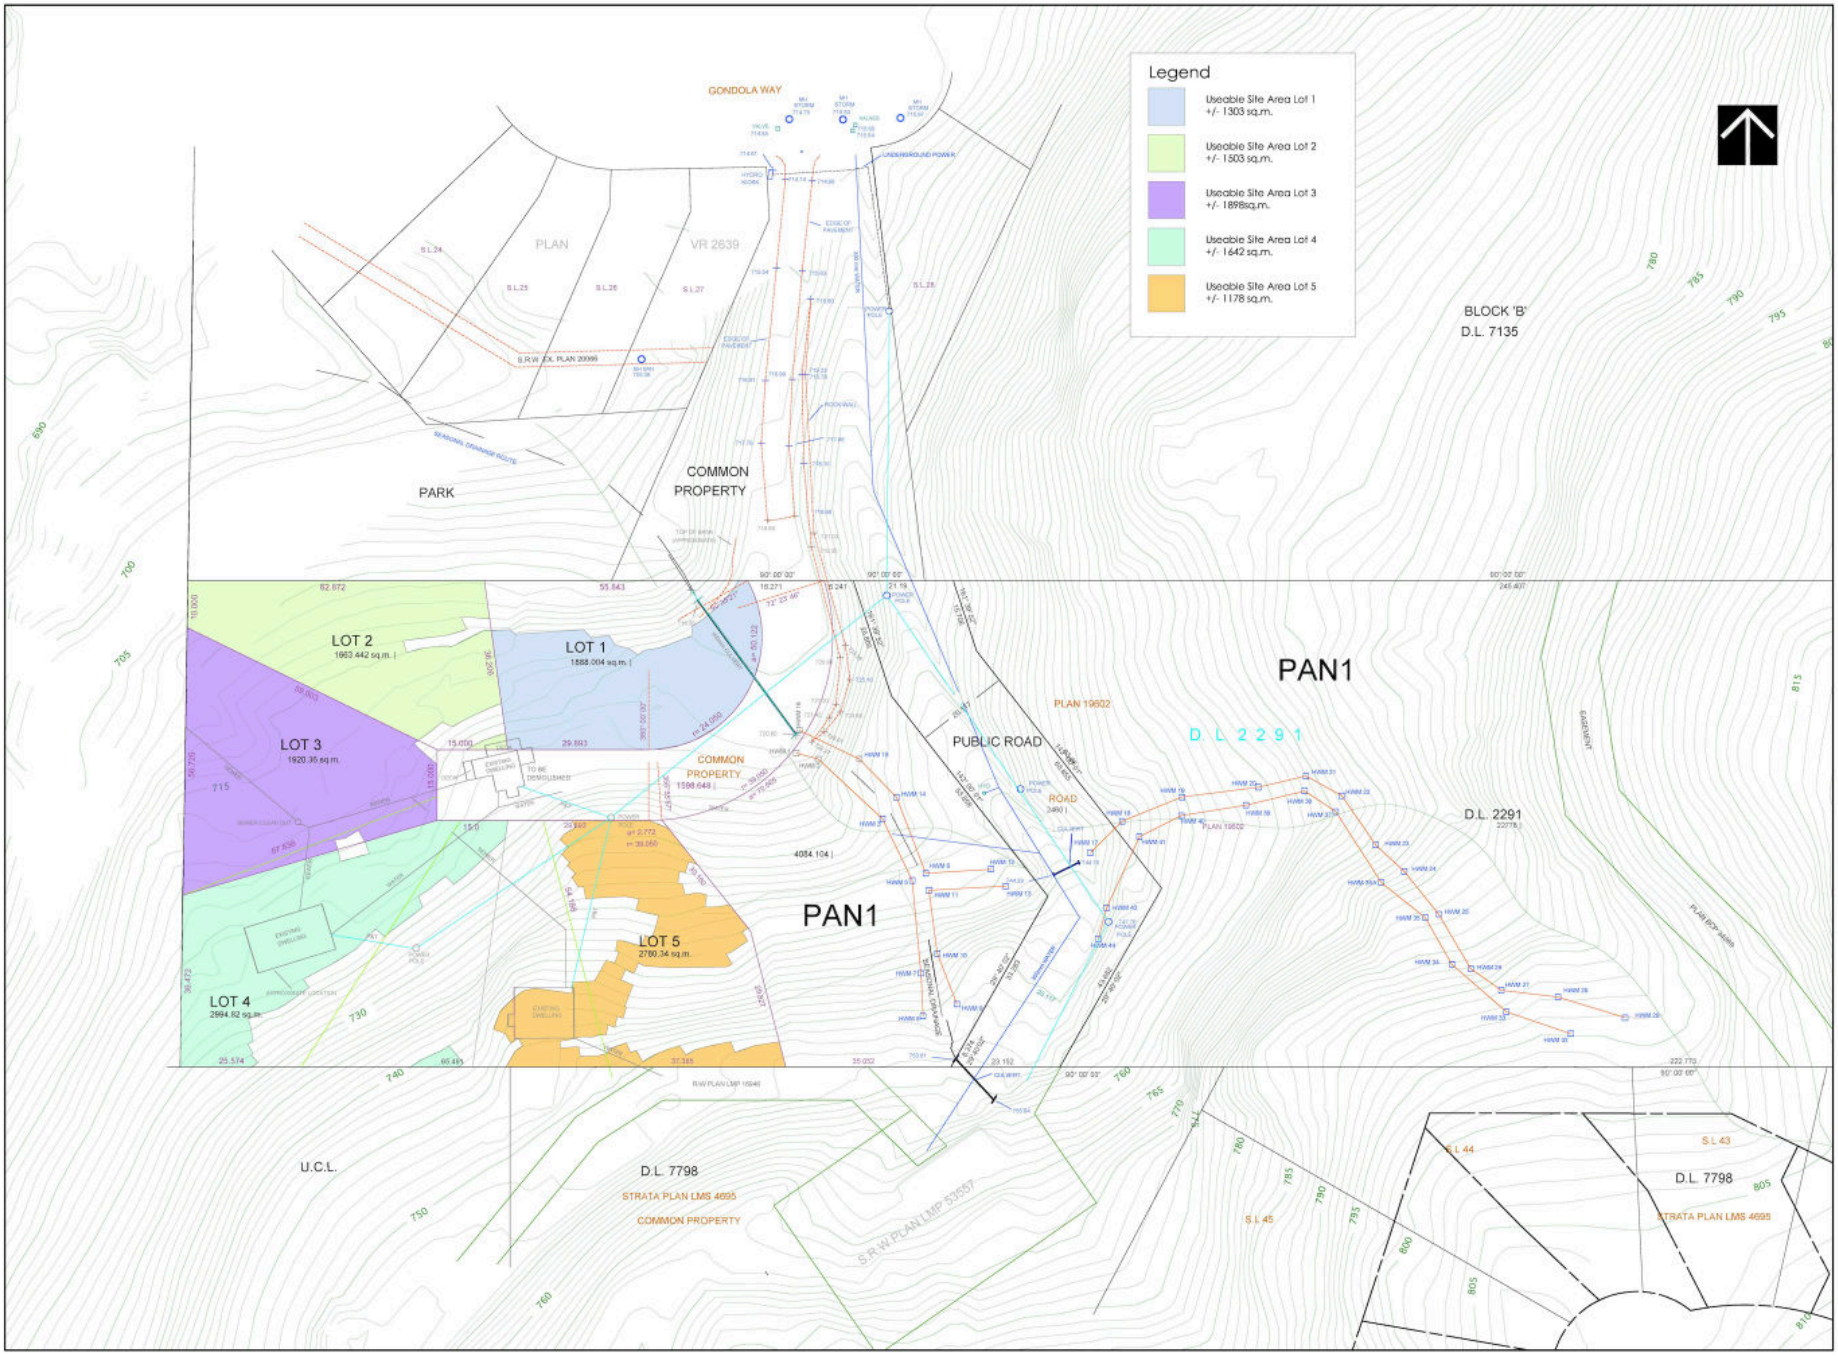

Revisions:	Date:
Issued for client review	February 20 2018
Issued for client review	April 4 2018
Issued for client review	May 16 2018

Copyright reserved. This plan and design is and remain at all times the exclusive property of Brigitte Loranger Architecture & Planning Ltd. and cannot be used in whole or in part without the Architect's written consent. This drawing is not to be scaled. Dimensions are approximate. Any discrepancies noted on this drawing must be reported to the Architect immediately.

Legal Description:

Zoning:

Code Edition:

APPENDIX B - CONCEPTAL LOT PLAN

Brigitte Loranger Architecture & Planning Ltd.
3196 West 12th Avenue, Vancouver, BC V6K 2R7
7265 Fitzsimmons Rd S., Whistler, B.C. V0N 1B7
604.905.9907
www.whistlerarchitect.com

Project Title:
Bunbury Rezoning
Whistler, B.C.

Project No: 201711	Date: February 2018
Drawn: BL	Scale: 1:500

Drawing Title:
Site Plan

Drawing No:
A1.1